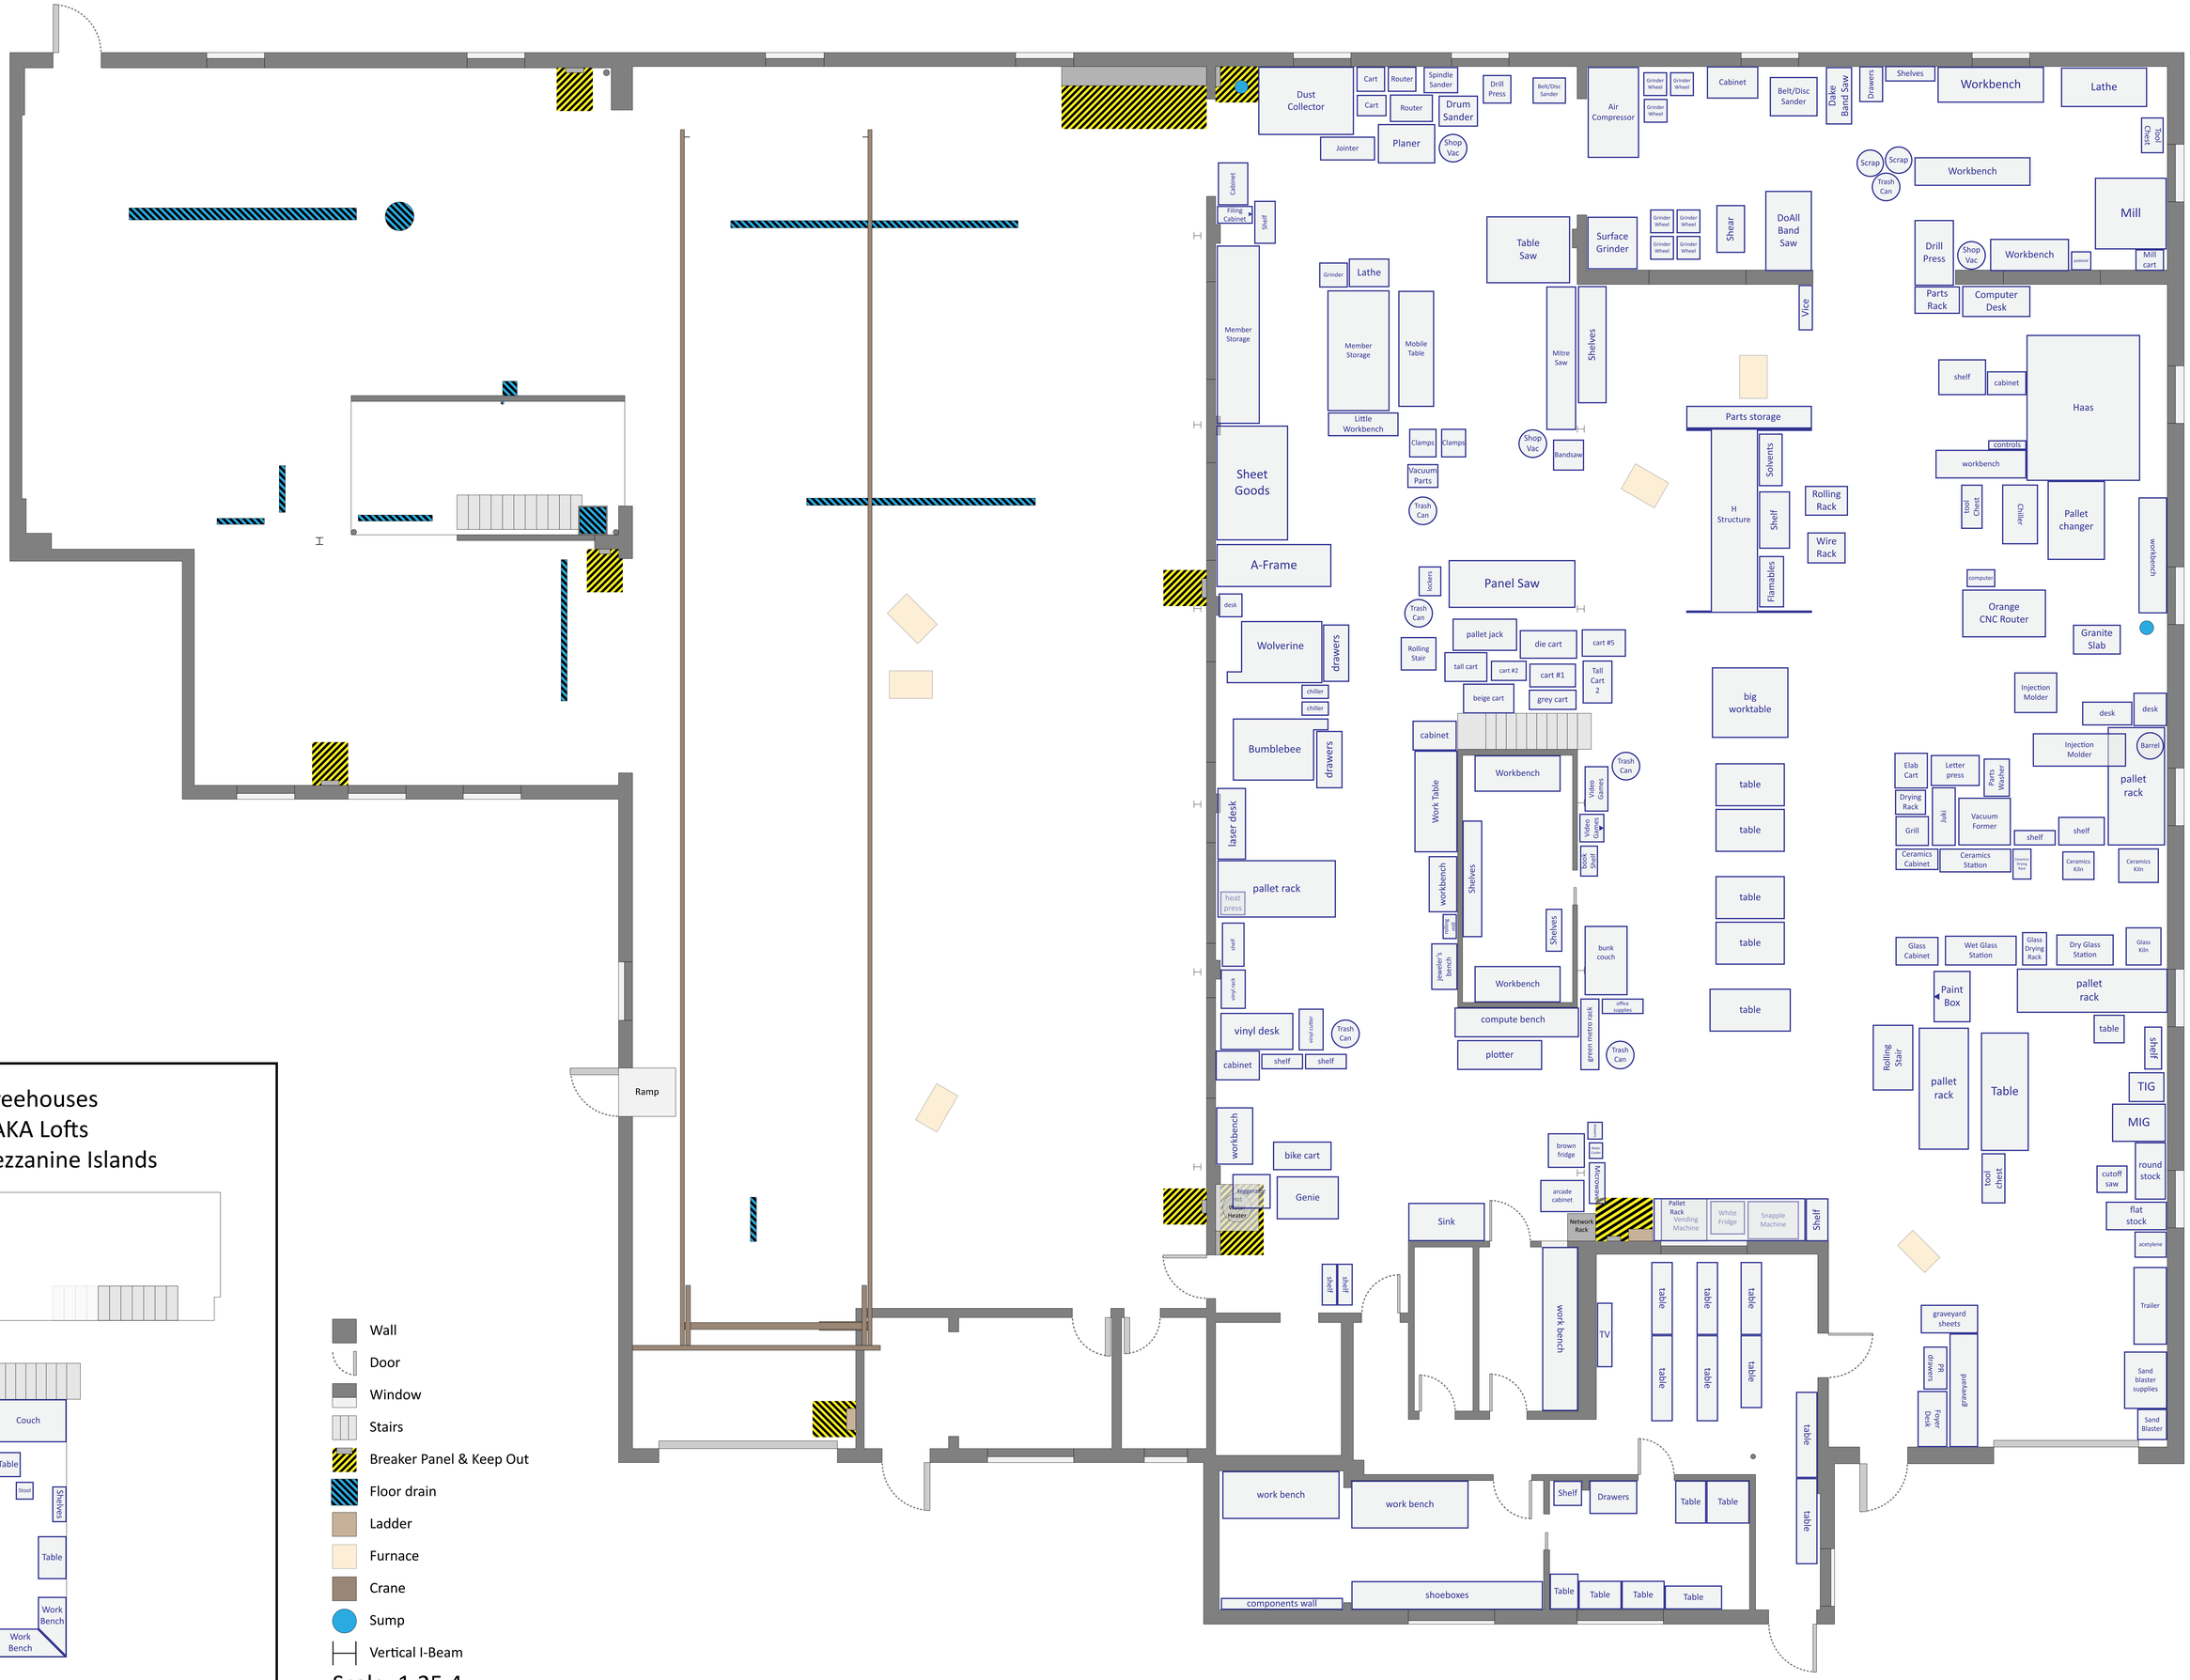

Treehouses
AKA Lofts
AKA Mezzanine Islands

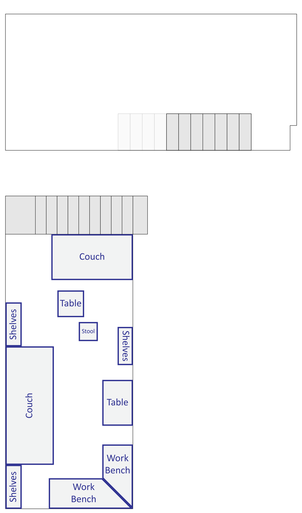

- Wall
- Door
- Window
- Stairs
- Breaker Panel & Keep Out
- Floor drain
- Ladder
- Furnace
- Crane
- Sump
- Vertical I-Beam

Scale: 1:25.4